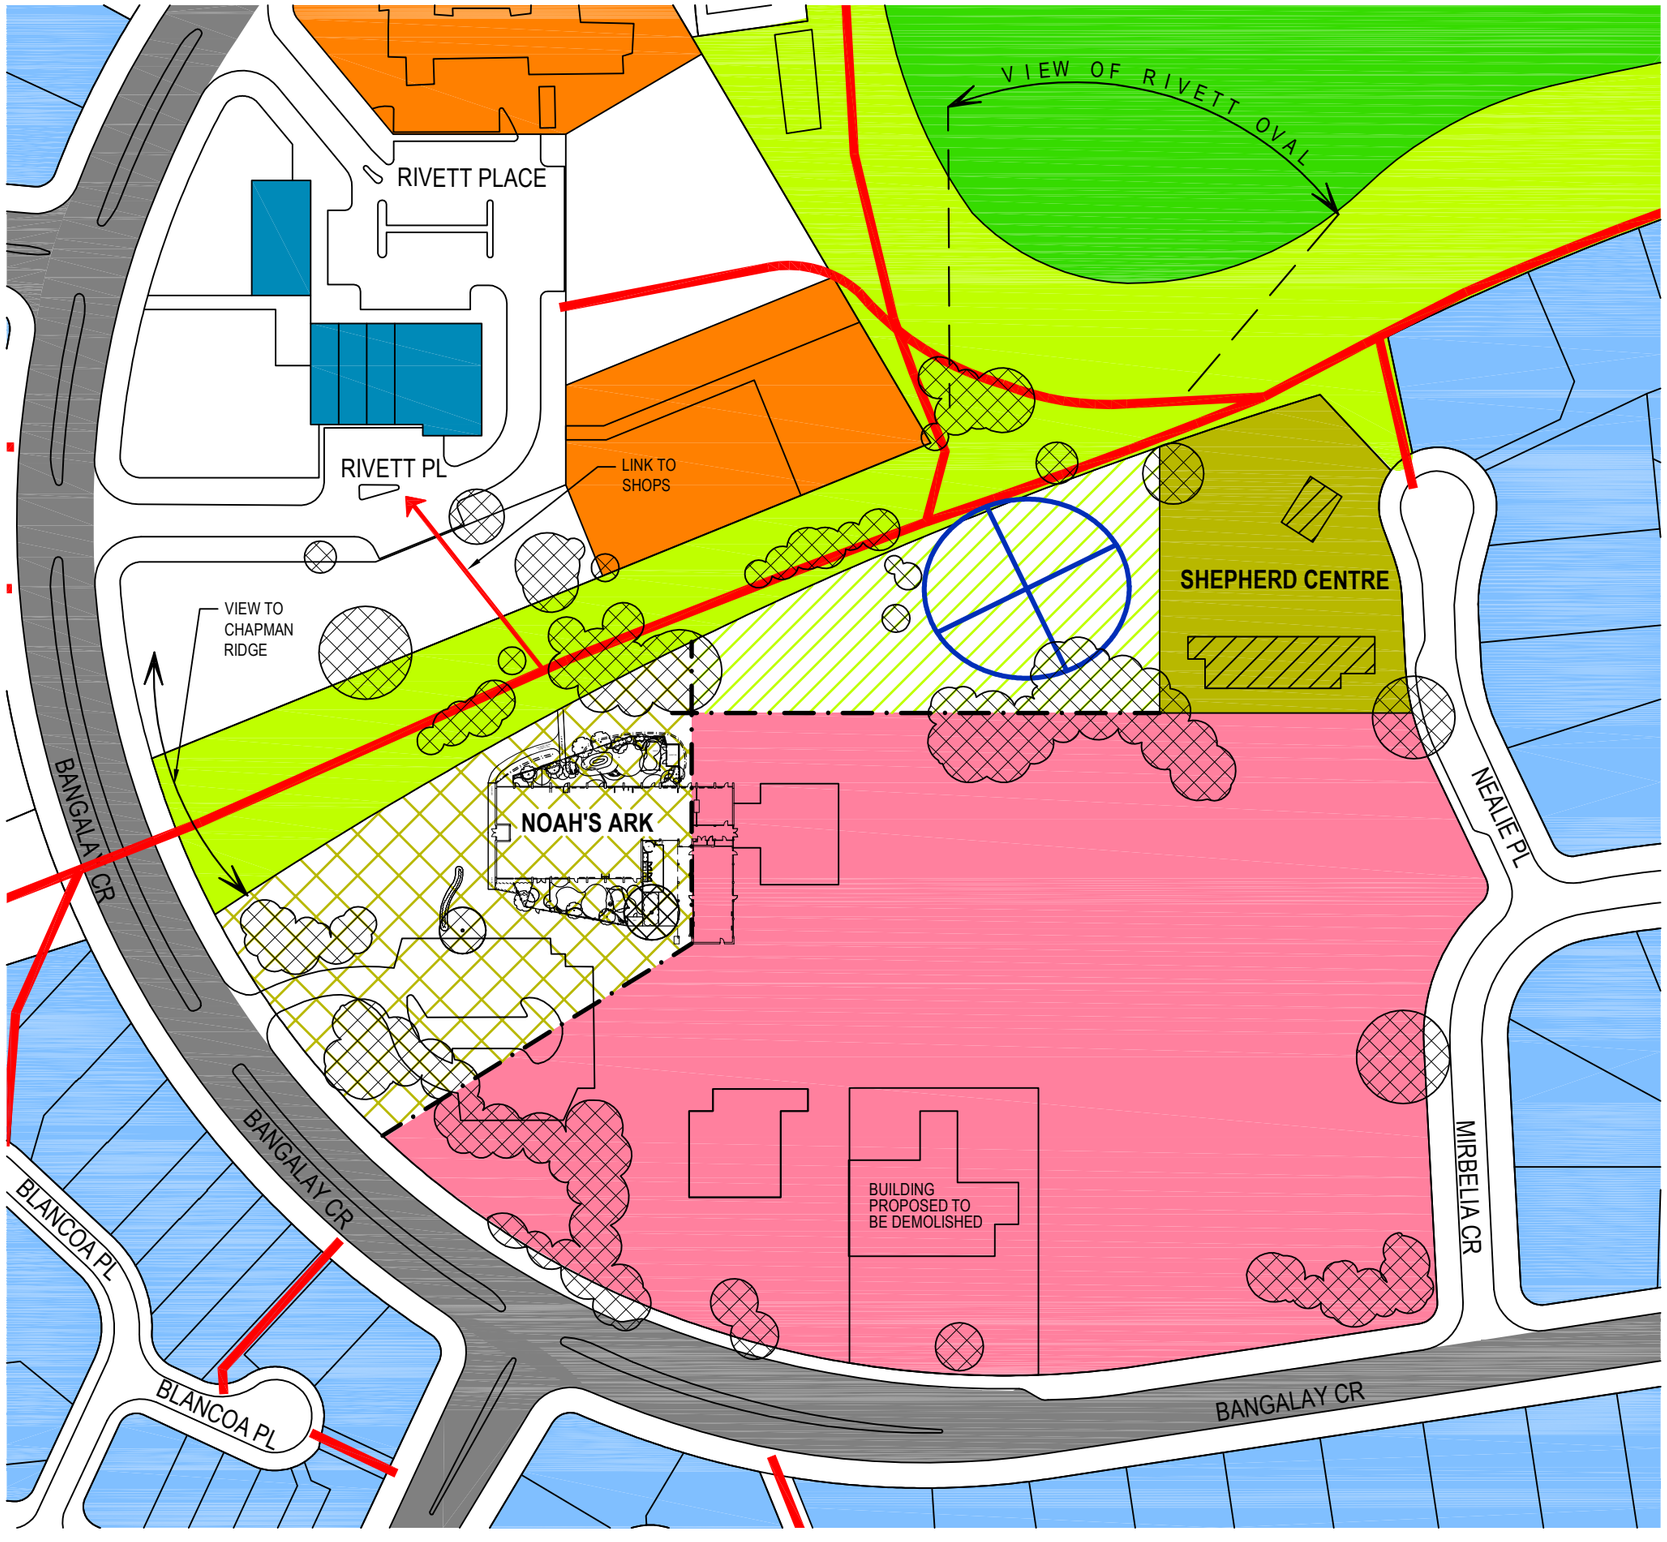

LEGEND

- RELIGIOUS FACILTY
- COMMERCIAL FACILTY
- 'SHEPHERD CENTRE'
- RESIDENTIAL
- SPORTING FACILITY
- EXISTING URBAN OPEN SPACE
- POTENTIAL DEVELOPMENT SITE
- PEDESTRIAN & CYCLE LINKAGES
- VEHICULAR CIRCULATION
- BUILDING PROPOSED TO BE RETAINED
- PROPOSED CHILD CARE CENTRE
- PROPOSED URBAN OPEN SPACE
- PROPOSED PARK SITE
- BOUNDARY BETWEEN COMMUNITY PARK & PROPOSED DEVELOPMENT SITE
- EXISTING TREES RECOMMENDED FOR RETENTION SUBJECT TO DETAIL SURVEY

29JUL09	A	FOR REVIEW	NH
Date	Event	Details	App'd

AMENDMENTS

Landscape Architect

HARRIS HOBBS LANDSCAPES
Landscape Architecture
16 Robe Street
DEAKIN ACT 2600
Telephone: (02) 6273 4661
Facsimile: (02) 6273 4233
Email: hhl@hhl.com.au

Client

Territory and Municipal Services ACT GOVERNMENT

ACT PARKS CONSERVATION AND LANDS

Project

COMMUNITY PARKS PACKAGE 'A'

Drawing Title

RIVETT LANDSCAPE MASTER PLAN

Scale	-	Date	MARCH 2009
Design by	N HOBBS	Checked	K HARRIS
Project No.	08165	Drawing No.	
Drawn by	HA		08165/R/105